

PETA NAGRADA u iznosu od 31.200,00 kn neto dodjeljuje se radu pod šifrom „02“


Autori: Rubing Projekt d.o.o., Damir Rubeša d.i.a., Robert Huško mag.ing.arh., Autor suradnik:
Tihomir Rzonek d.i.a.











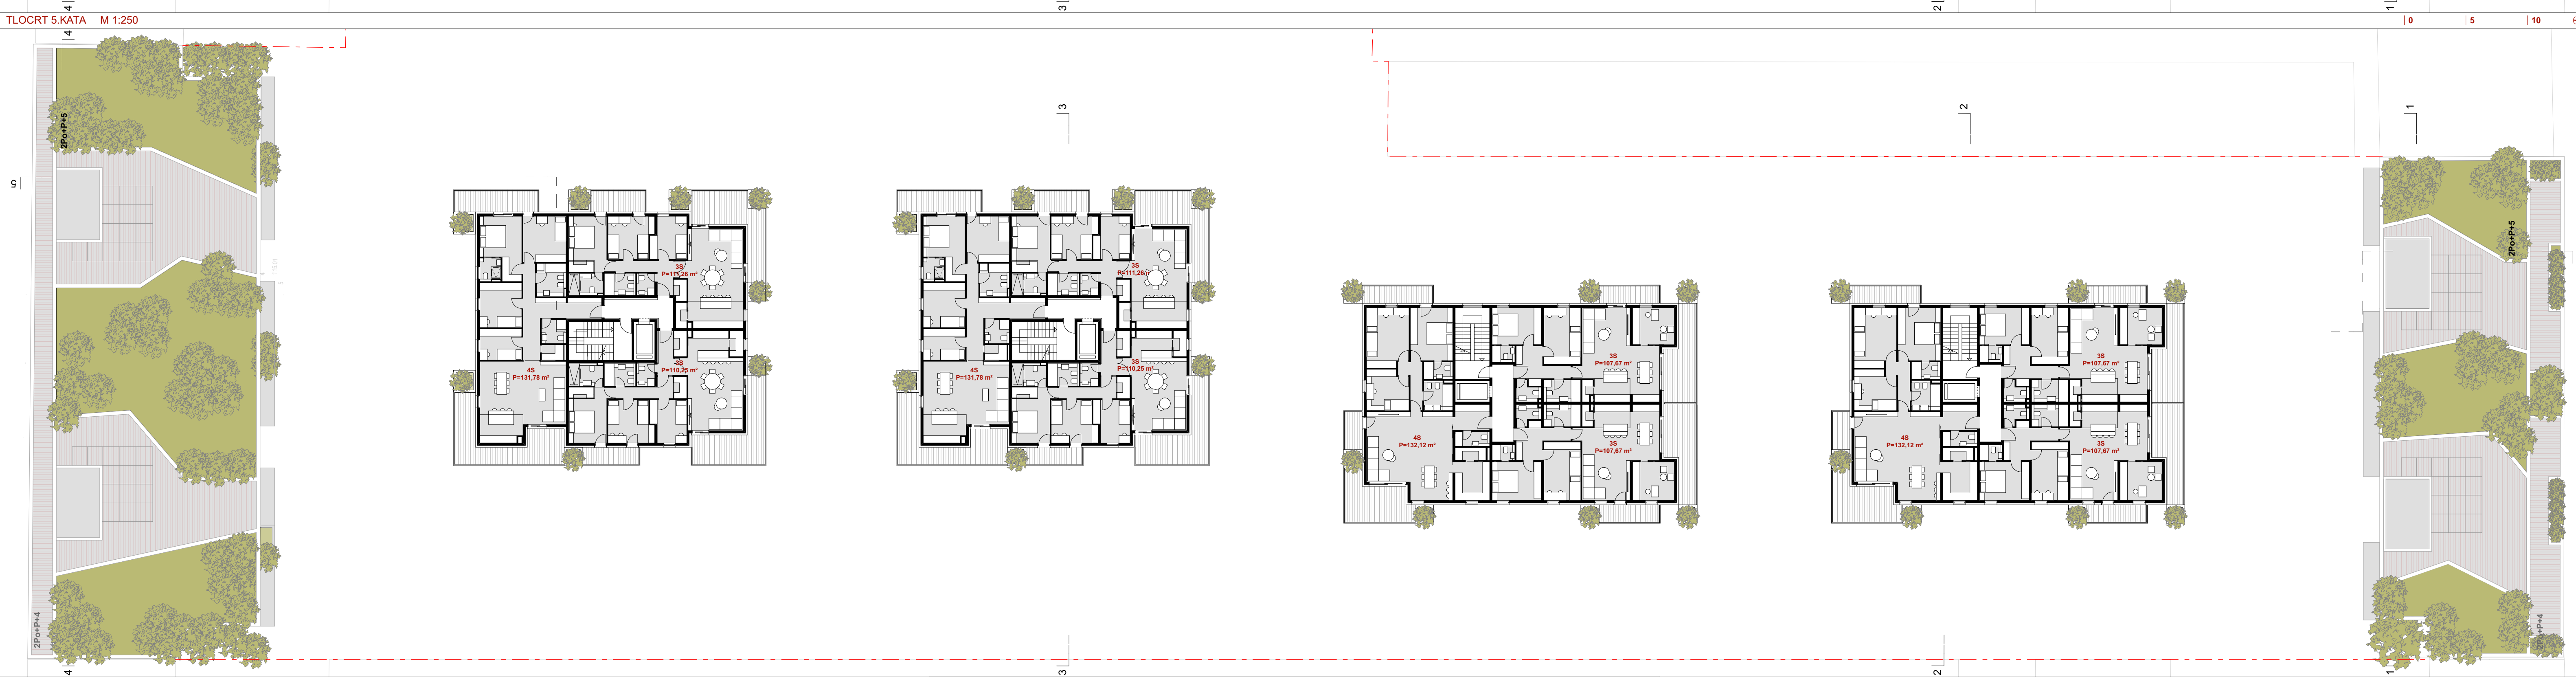



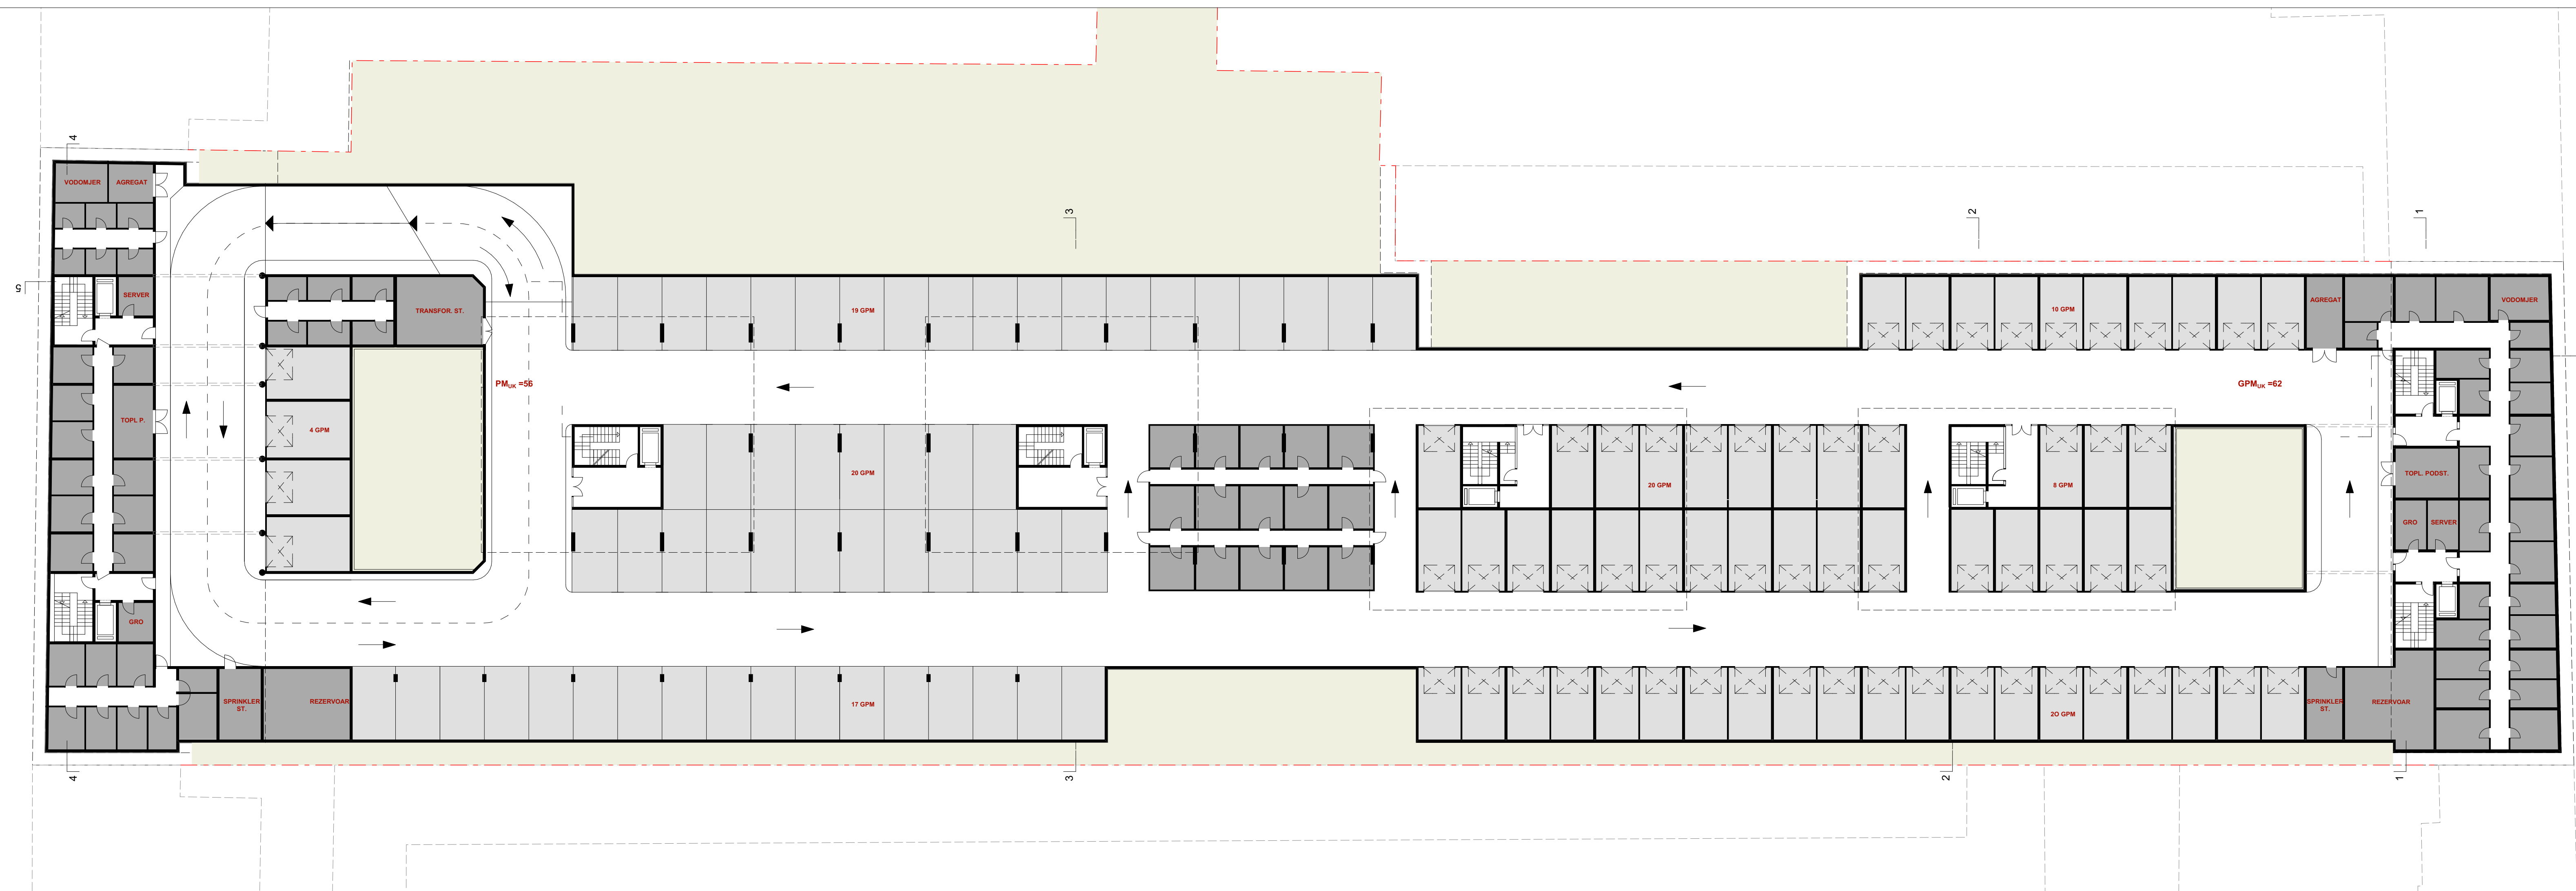

TLOCRT GARAJE -1 M 1:250

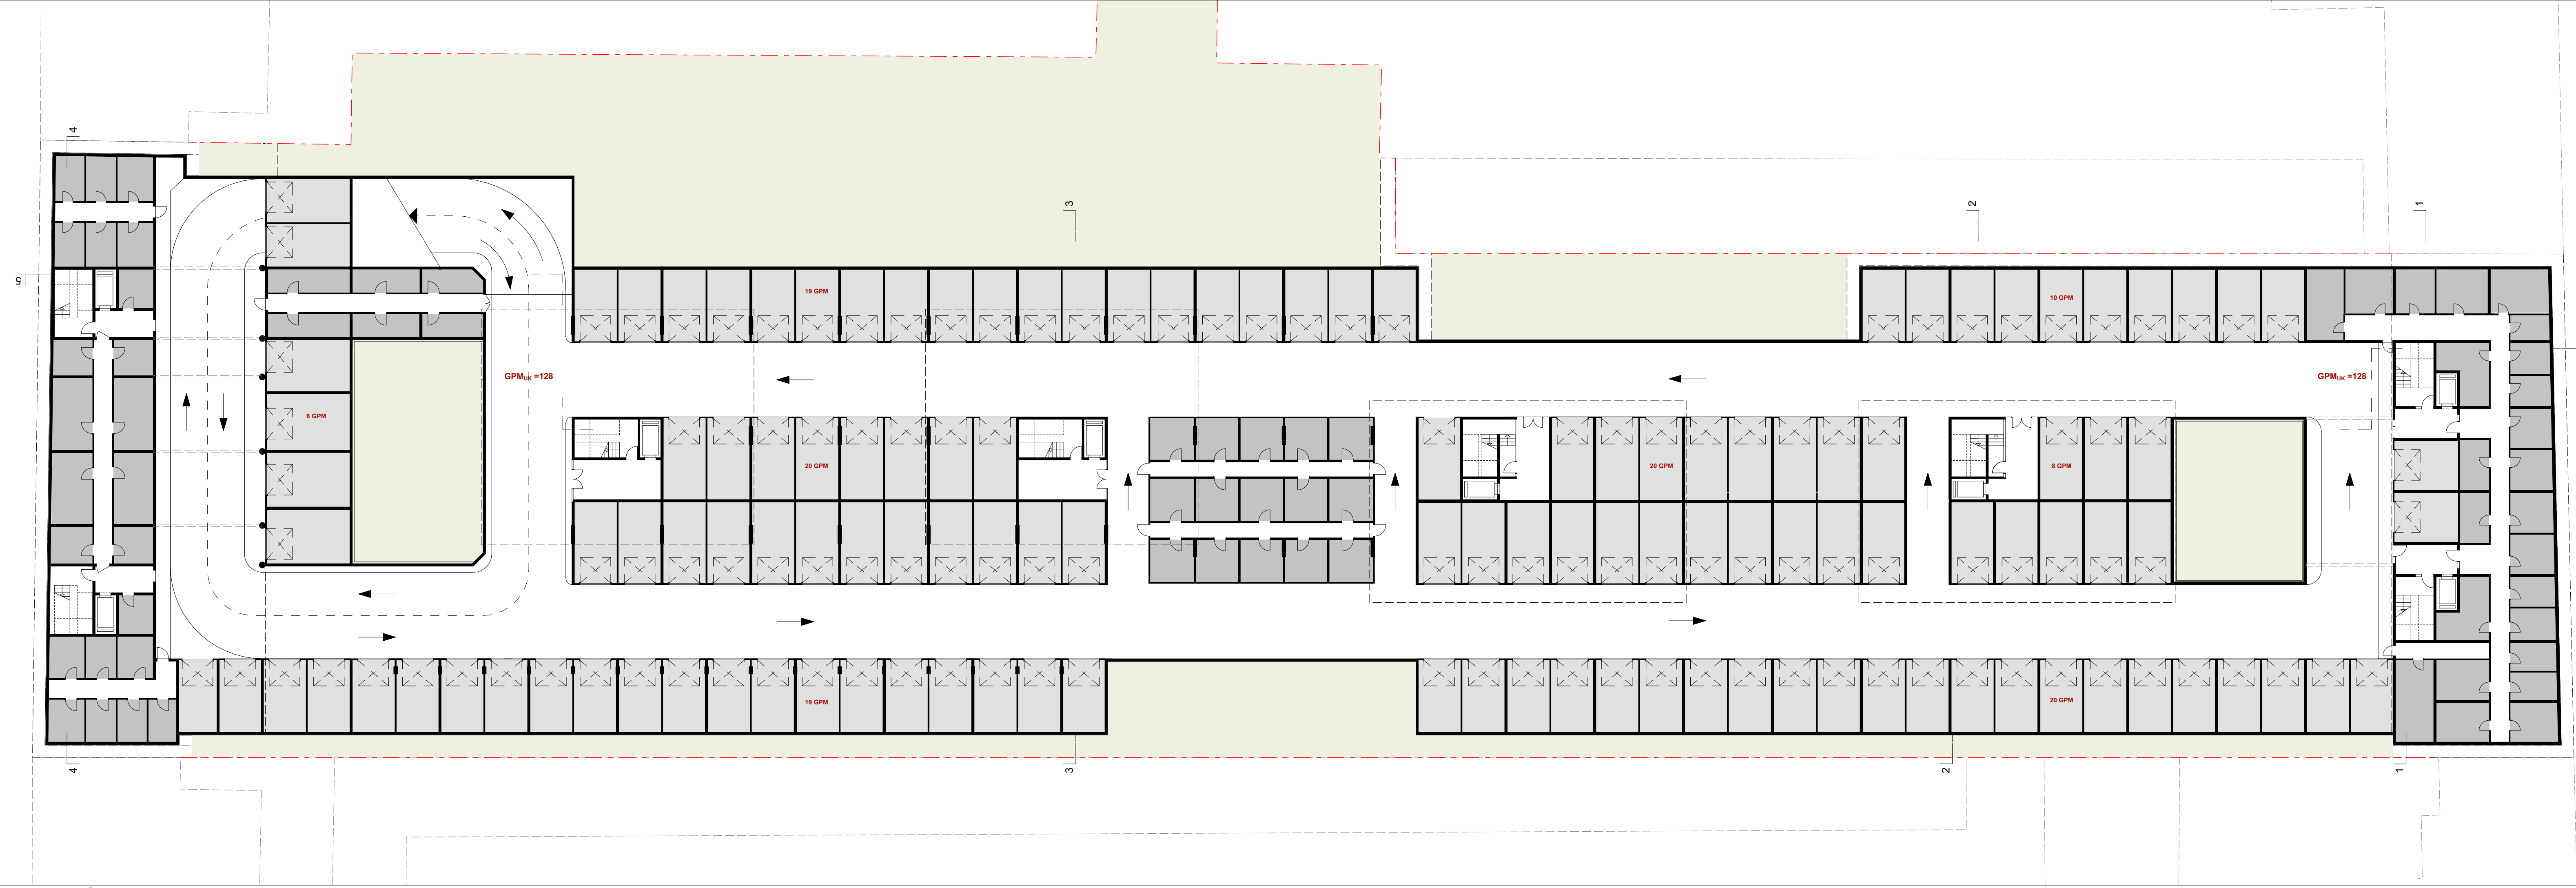

TLOCRT GARAJE -2 M 1:250

